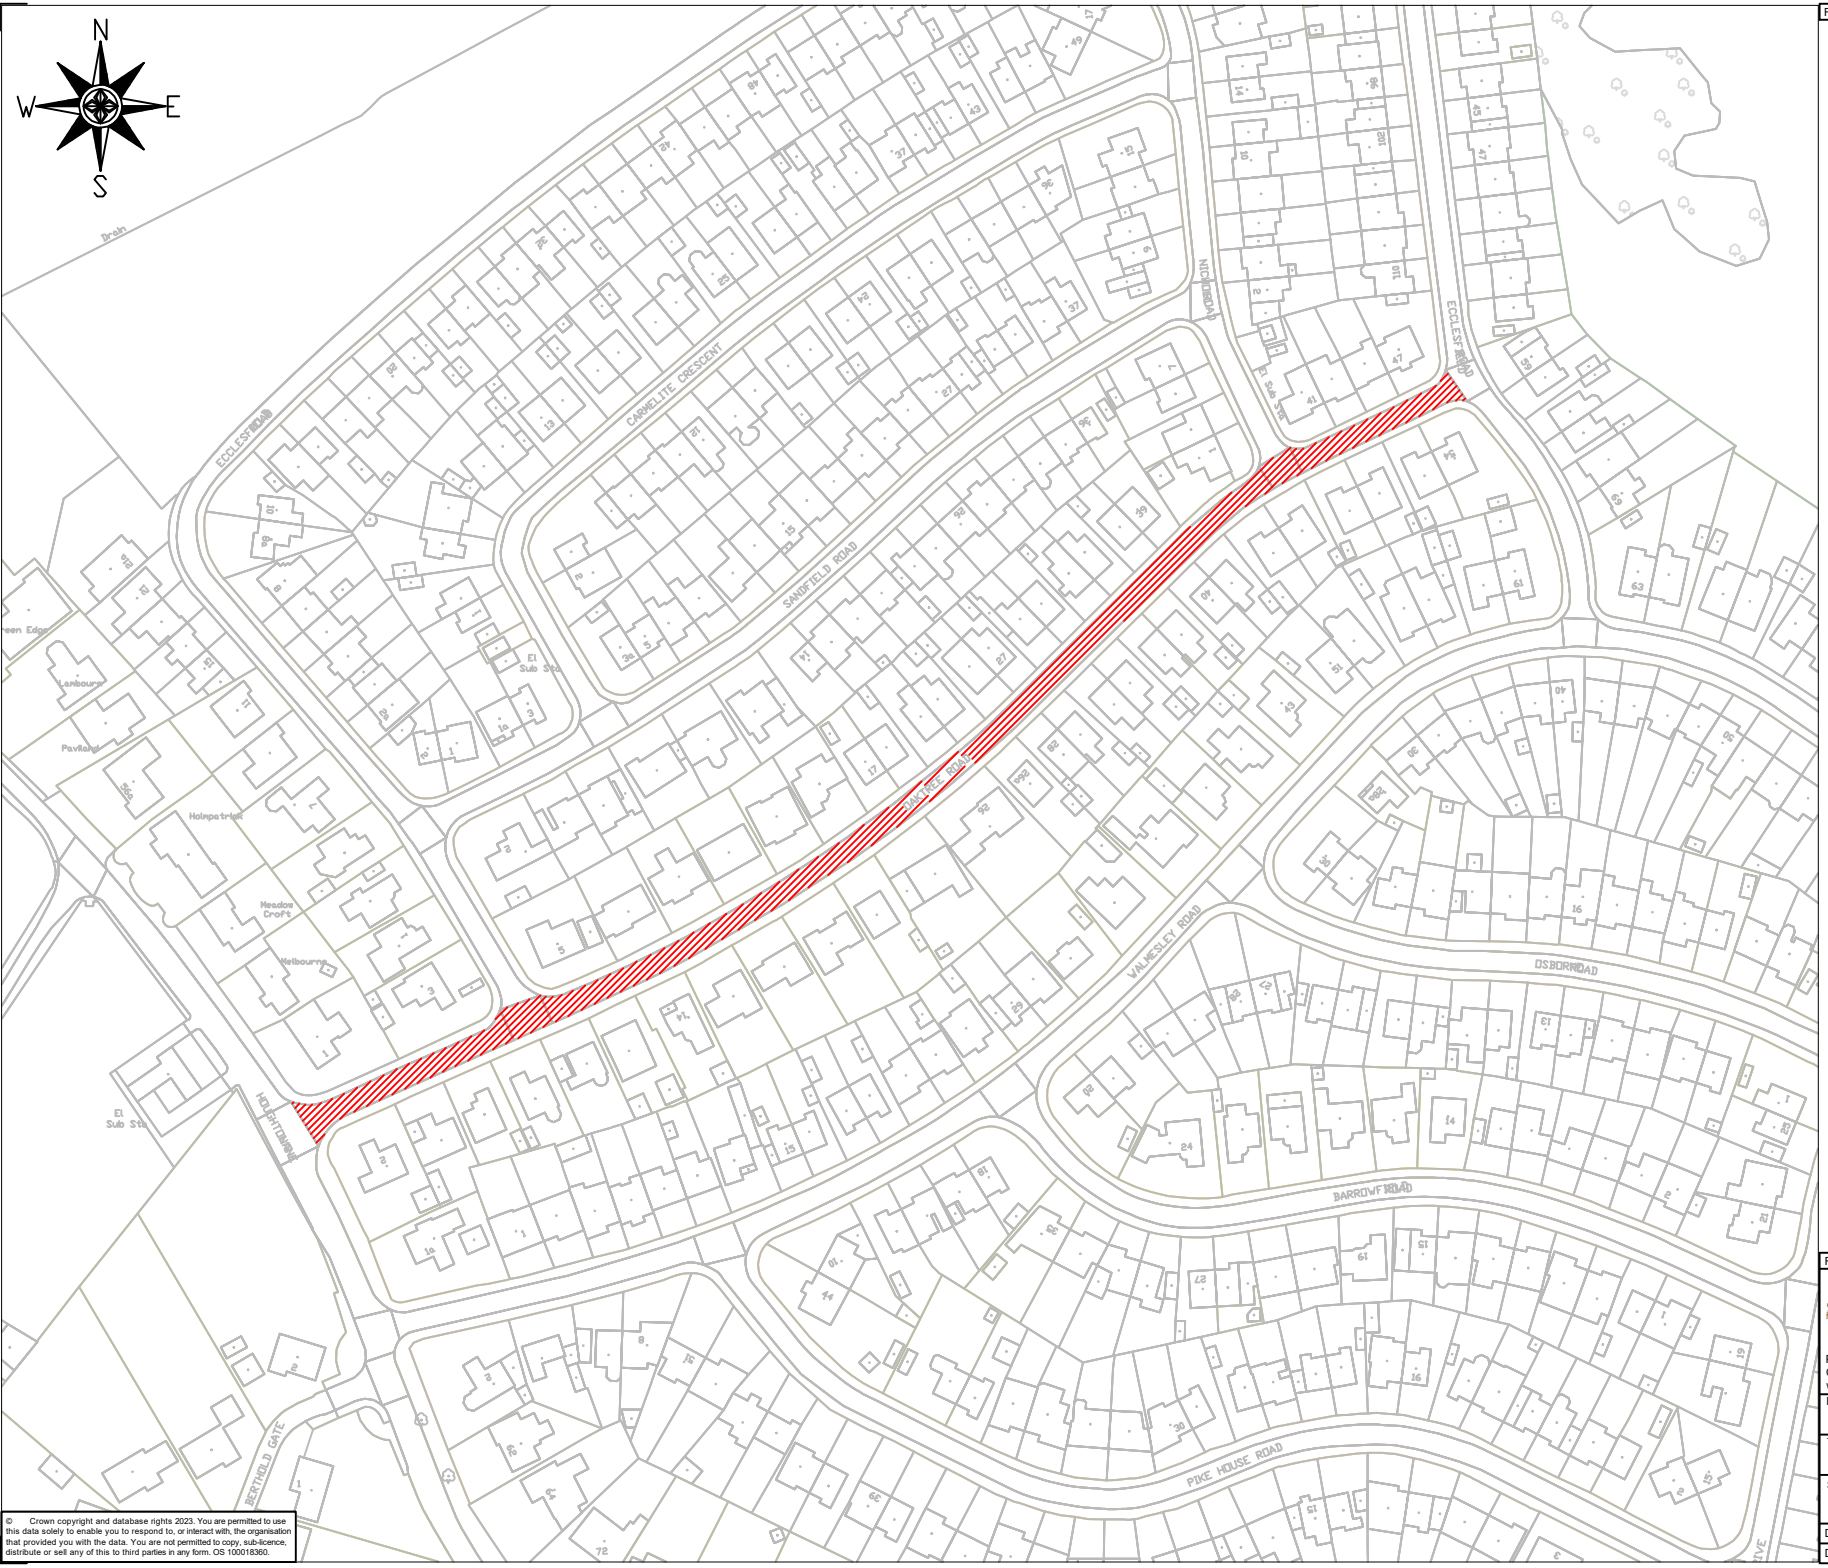


© Crown copyright and database rights 2023. You are permitted to use this data solely to enable you to respond to, or interact with, the organisation that provided you with the data. You are not permitted to copy, sub-licence, distribute or sell any of this to third parties in any form. OS 100018360.

| Ref | Notes | By | Date |
|---|---|---|---|

## Details

### Carriageway Resurfacing

Approx Area - 1900m²
P/O 50mm
0/10 cl942. 50mm thick

| Rev. | Amendments | By | Date |
|---|---|---|---|

ST HELENS
BOROUGH COUNCIL

Place Services
Contact Centre: 01744 676789
www.sthelens.gov.uk

Engineering Services
4th Floor
Wesley House
Corporation Street
St. Helens
Merseyside
WA10 1HF

Project: Carriageway Resurfacing 2025/26

Title: Oak Tree Road - Eccleston

| Scale | Drawn by: FR | Designed by: FR | Checked by: | Approved by: |
|---|---|---|---|---|
| | Date Aug' 25 | Date Aug' 25 | Date | Date |

Drawing Number: 2526-B2-09

Directory: C:\Users\RobinsonFr\St Helens Council\Highways and Infrastructure Team - 25-26 Capital programme\22-1000 CRSTS\

Rev A