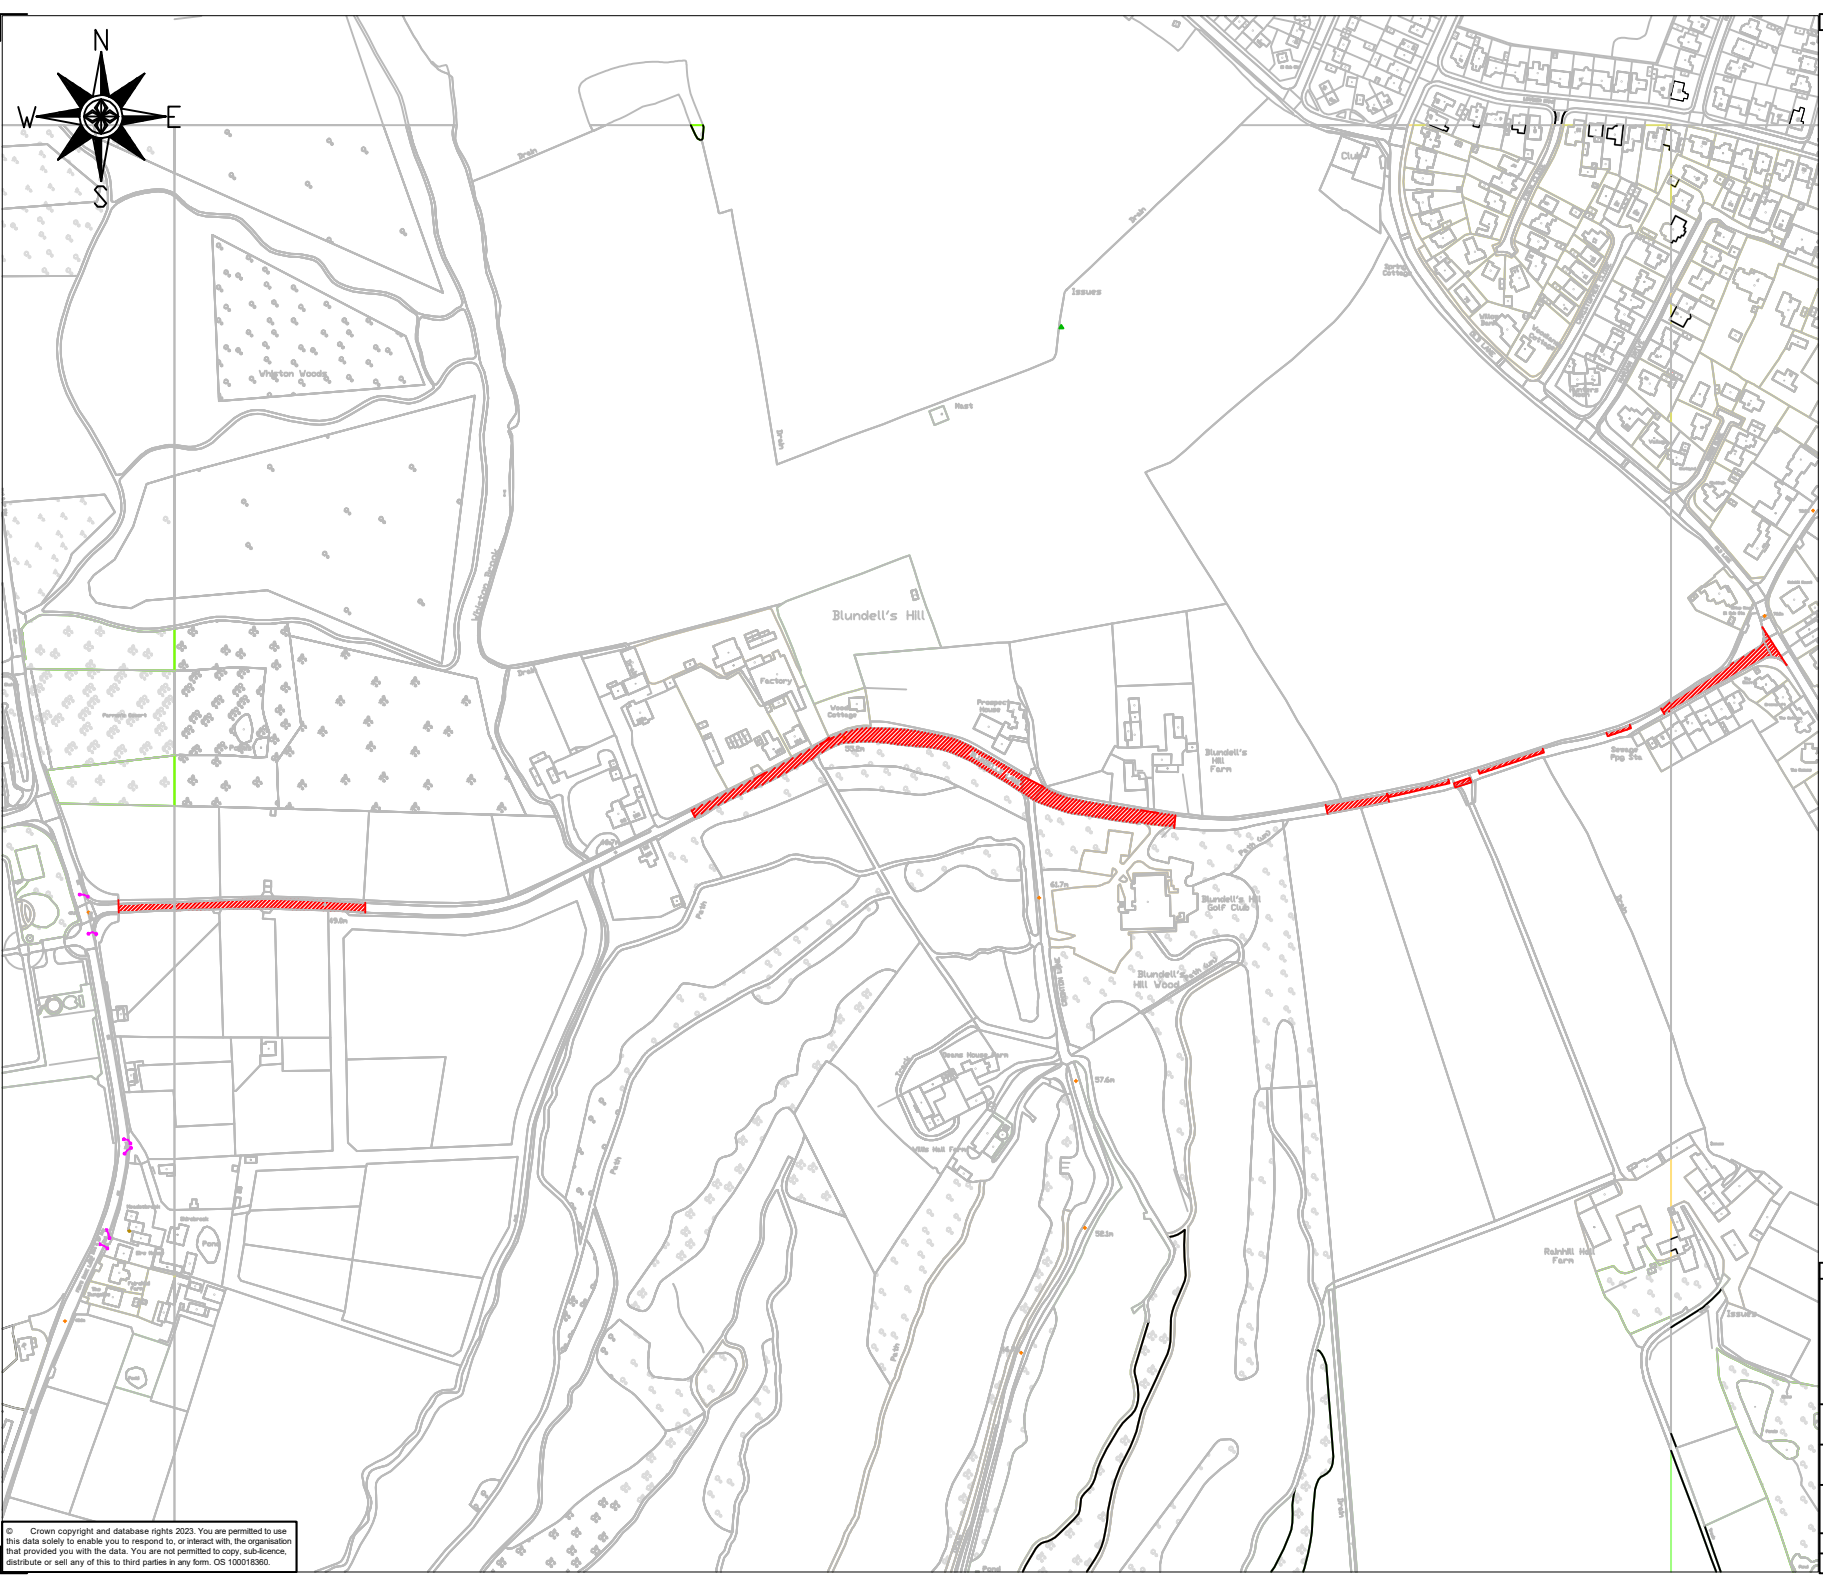

Ref	Notes	By	Date

Details

Carriageway Resurfacing

Approx Area - 4510m²
P/O 50mm
0/10 cl942. 50mm thick

Rev.	Amendments	By	Date

ST HELENS BOROUGH COUNCIL
Engineering Services
4th Floor
Wesley House
Corporation Street
St. Helens
Merseyside
WA10 1HF
Place Services
Contact Centre: 01744 676789
www.sthelens.gov.uk

Project	Carriageway Resurfacing 2025/26
Title	Blundells Lane - Rainhill

Scale	Drawn by: FR	Designed by: FR	Checked by:	Approved by:
	Date Aug' 25	Date Oct 23	Date	Date

Drawing Number: 2526-B2-14 — Rev A

Directory C:\Users\RobinsonF\St Helens Council\Highways and Infrastructure Team - 25-26 Capital programme\22-1000 CRSTS\

© Crown copyright and database rights 2023. You are permitted to use this data solely to enable you to respond to, or interact with, the organisation that provided you with the data. You are not permitted to copy, sub-licence, distribute or sell any of this to third parties in any form. OS 100018360.